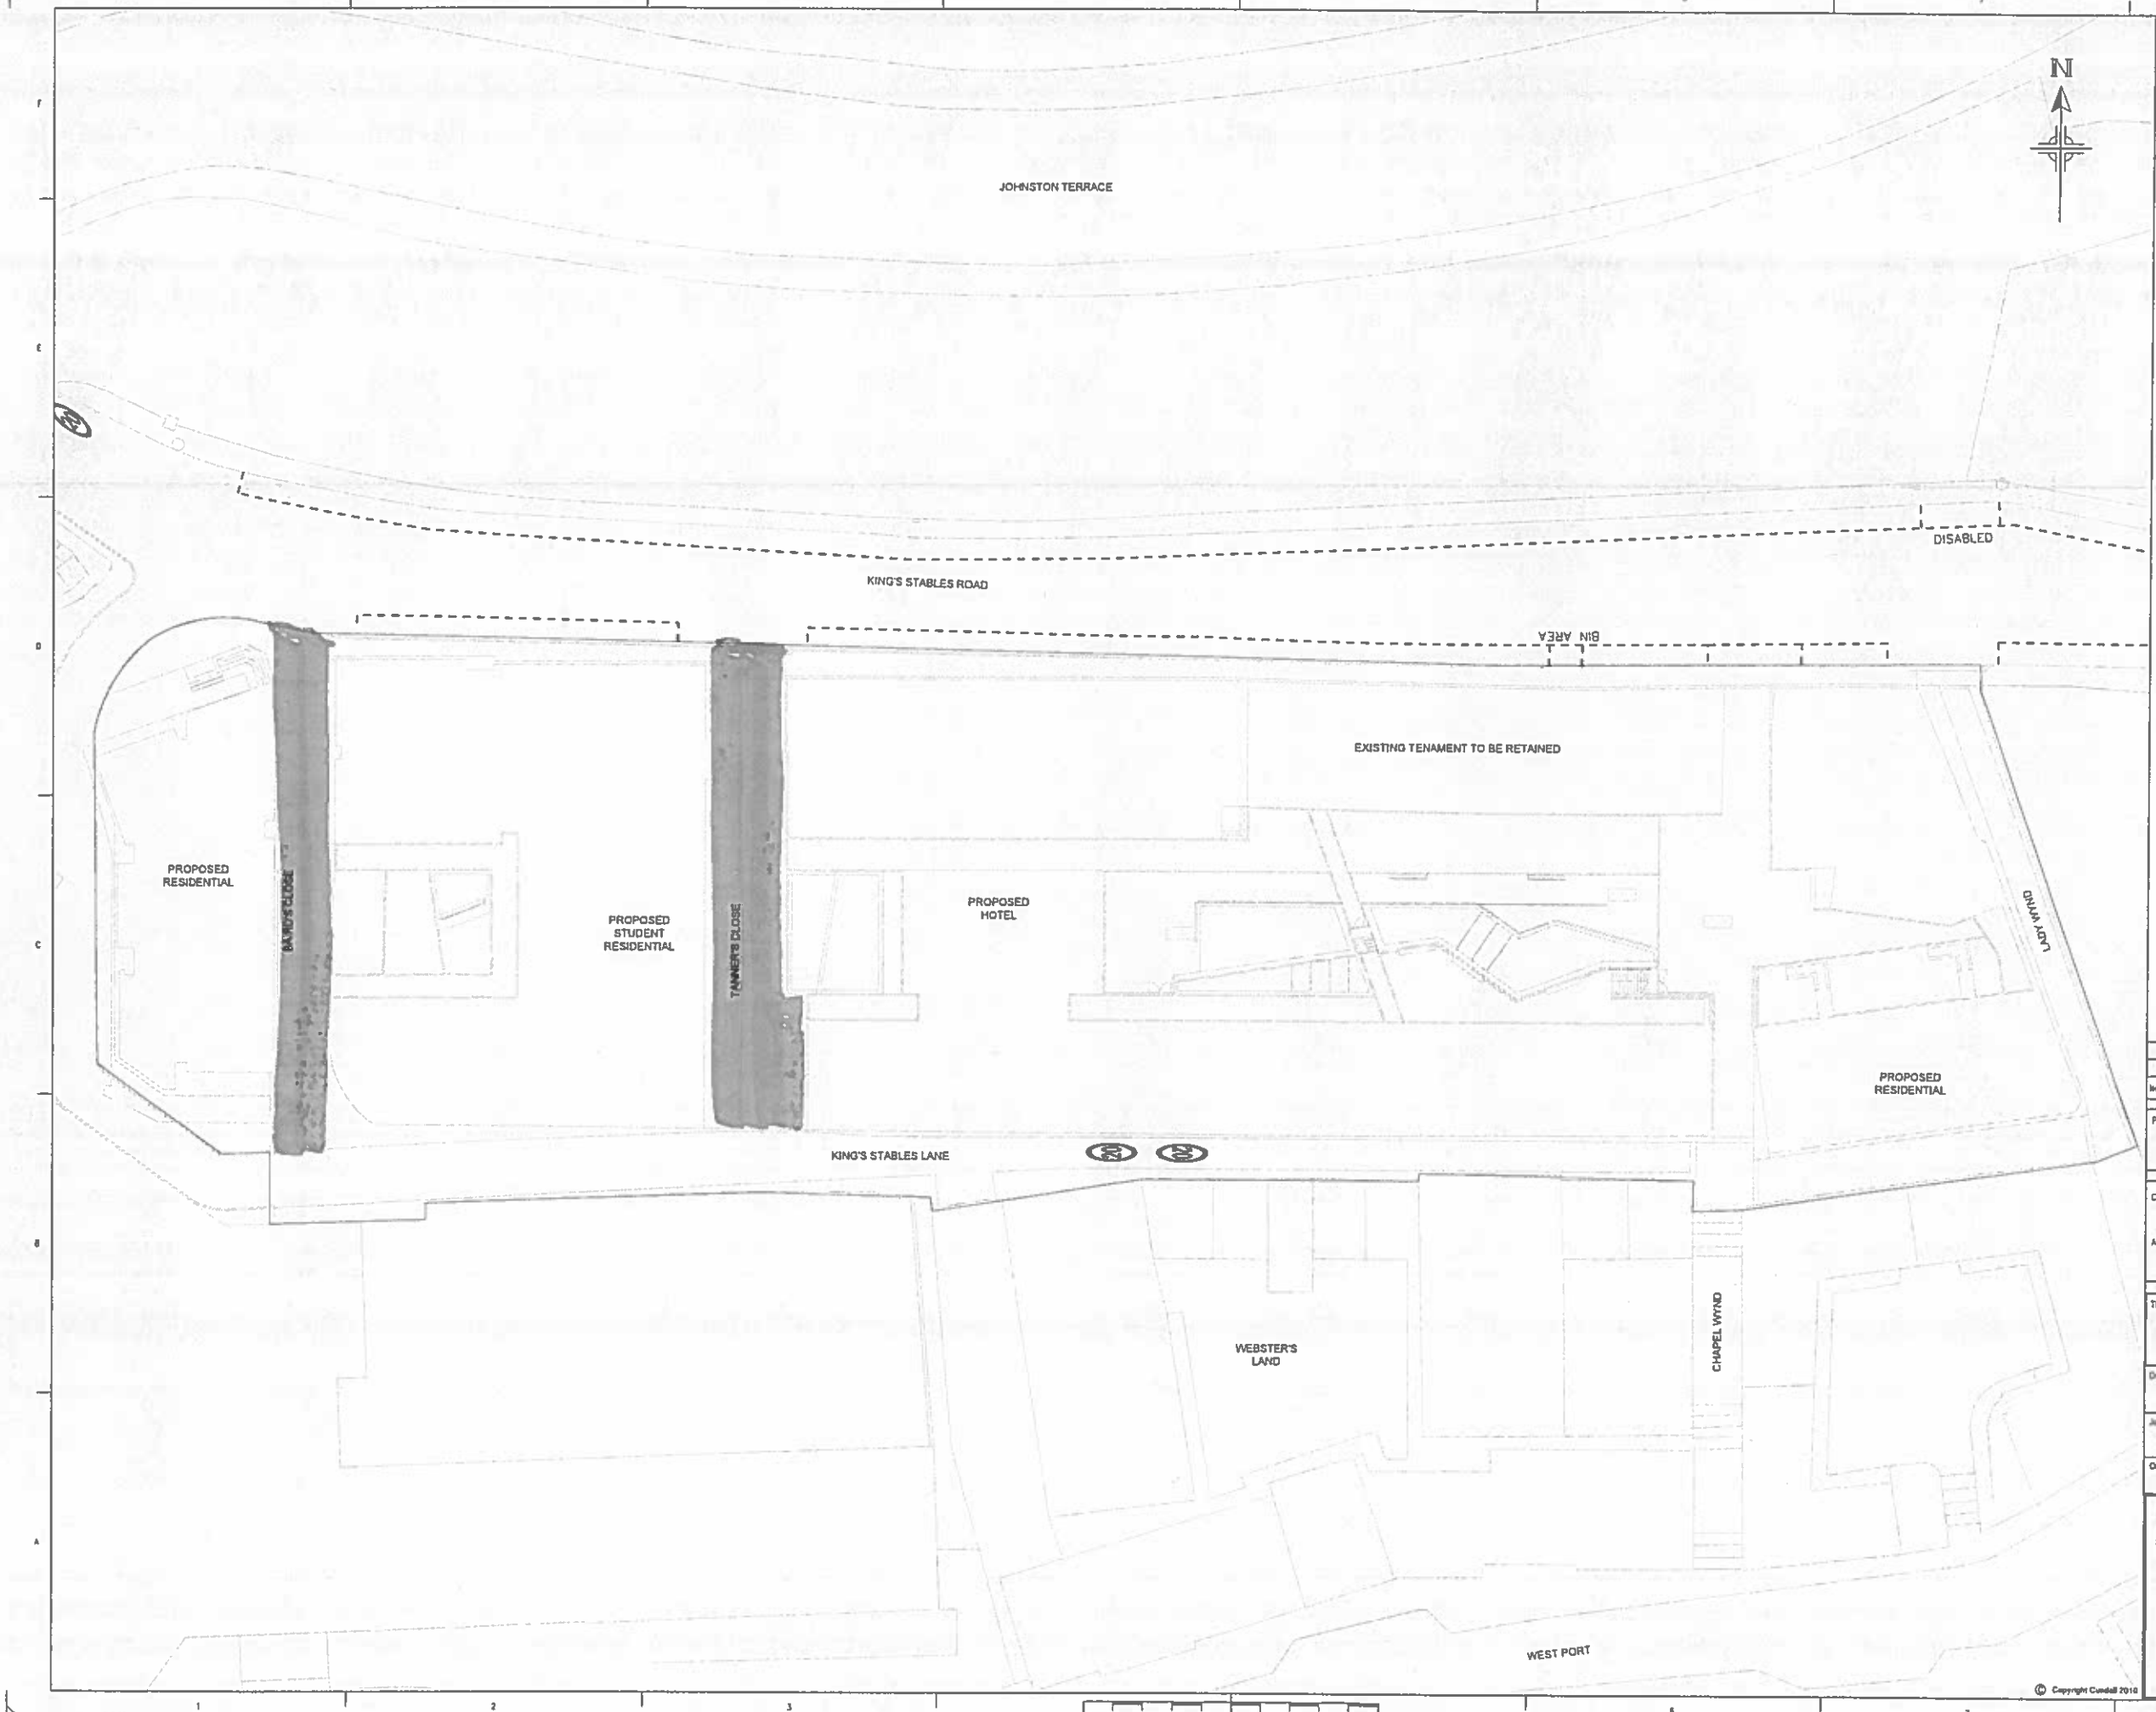

1011508 A1

Based on:

Architects Drg No.	Rev
Structural Drg No.	Rev
Survey Drg No.	Rev
Other Drg No.	Rev
Other Drg No.	Rev

NOTES

LEGEND

- SITE BOUNDARY
- EXISTING SPEED ROUNDEL

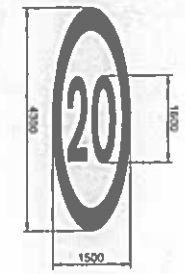

Issue	Date	Description	By	Chkd	Verfd

Project
KING'S STABLES ROAD

Client
BOWMER AND KIRKLAND

Architect
FLETCHER JOSEPH ASSOCIATES

Title
EXISTING AND PROPOSED ROADING MARKINGS

Drawing No.	Drawing Status
CLXX(95)4003	APPROVAL
Job No. 1011508	Scale 1:250

Originator	Checked	Verified	Issue
SS	PMcF	JMcL	P02

CUNDALL

Exchange Place 1,
Semple Street,
Edinburgh,
EH3 8BL
Telephone: +44 (0)131 524 3500

Website: www.cundall.com

© Copyright Cundall 2018

Feb 21, 2018 - 1:37pm plotted by p.mcfarlane

True scale at 1:1