the map referred to in the foregoing
mfries and Galloway Council
Elizabeth Walk and U832n Margaret Walk,
es) (In Part)
ing Up) Order 2021

ure .....

26th April 2021.

nd

osed

to be Stopped Up

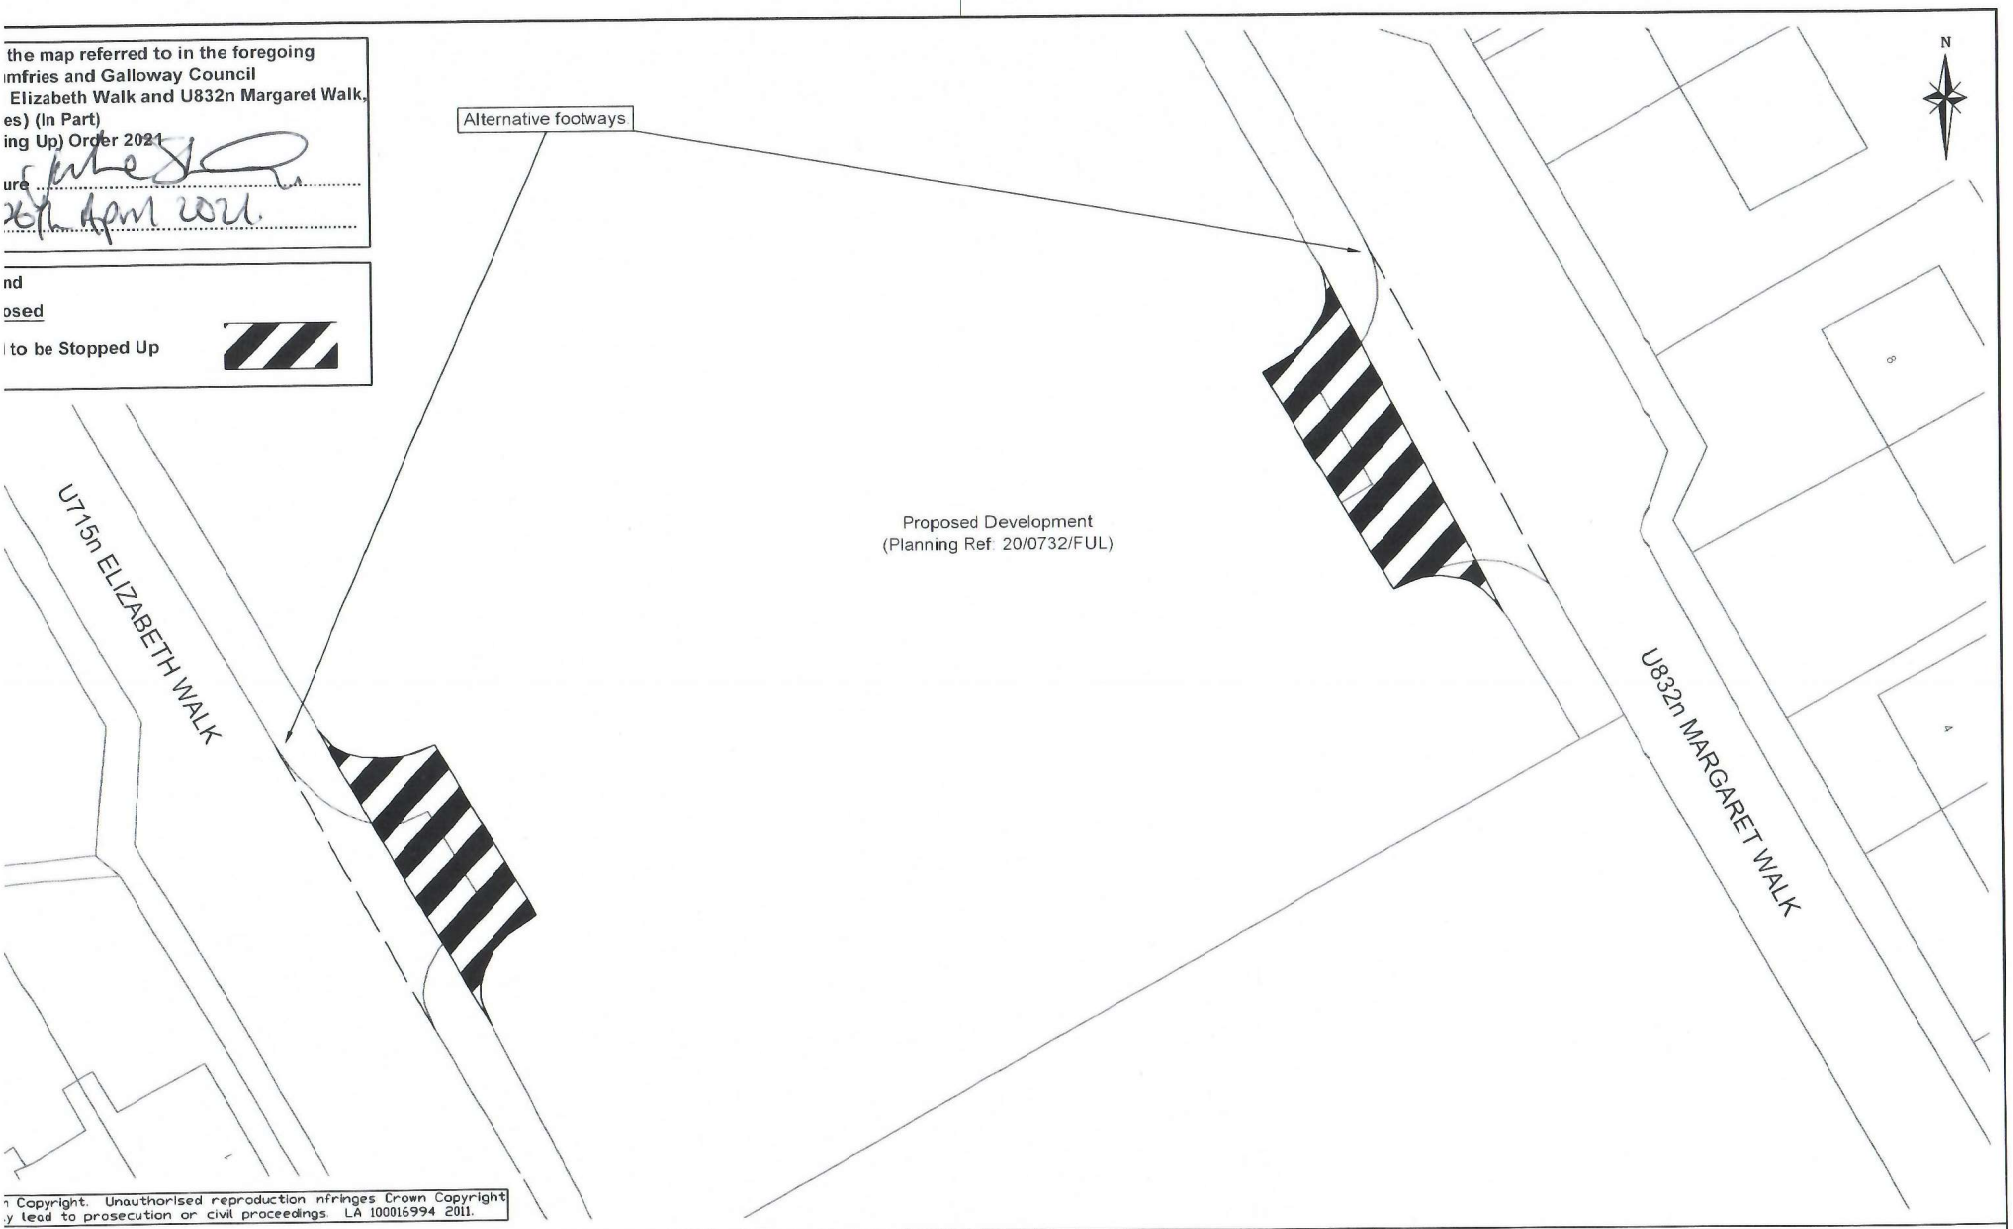


n Copyright. Unauthorised reproduction nfringes Crown Copyright
y lead to prosecution or civil proceedings. LA 100016994 2011.

iott
MSc(Eng) CEng MICE
of Roads and Infrastructure
n Towers,
ch Business Park,
nbridge,
ies, DG2 8PN

Dumfries & Galloway COUNCIL

Communities
Roads and Infrastructure

FORMER LINCLUDEN PARISH CHURCH, DUMFRIES
ROAD REALIGNMENT

The Dumfries and Galloway Council
(U715n Elizabeth Walk and U832n Margaret Walk, Dumfries)
(In Part) (Stopping Up) Order 2021

| PRELIMINARY | X | TENDER | | CONTRACT | | RECORD | |
|---|---|---|---|---|---|---|---|
| Drawn By | LMP | Checked By | AT | Approved By | AT | Date | Feb 2021 |
| A3 SCALE: 1:250 | | | | DRG. No. TM/D/01/361 | | | |