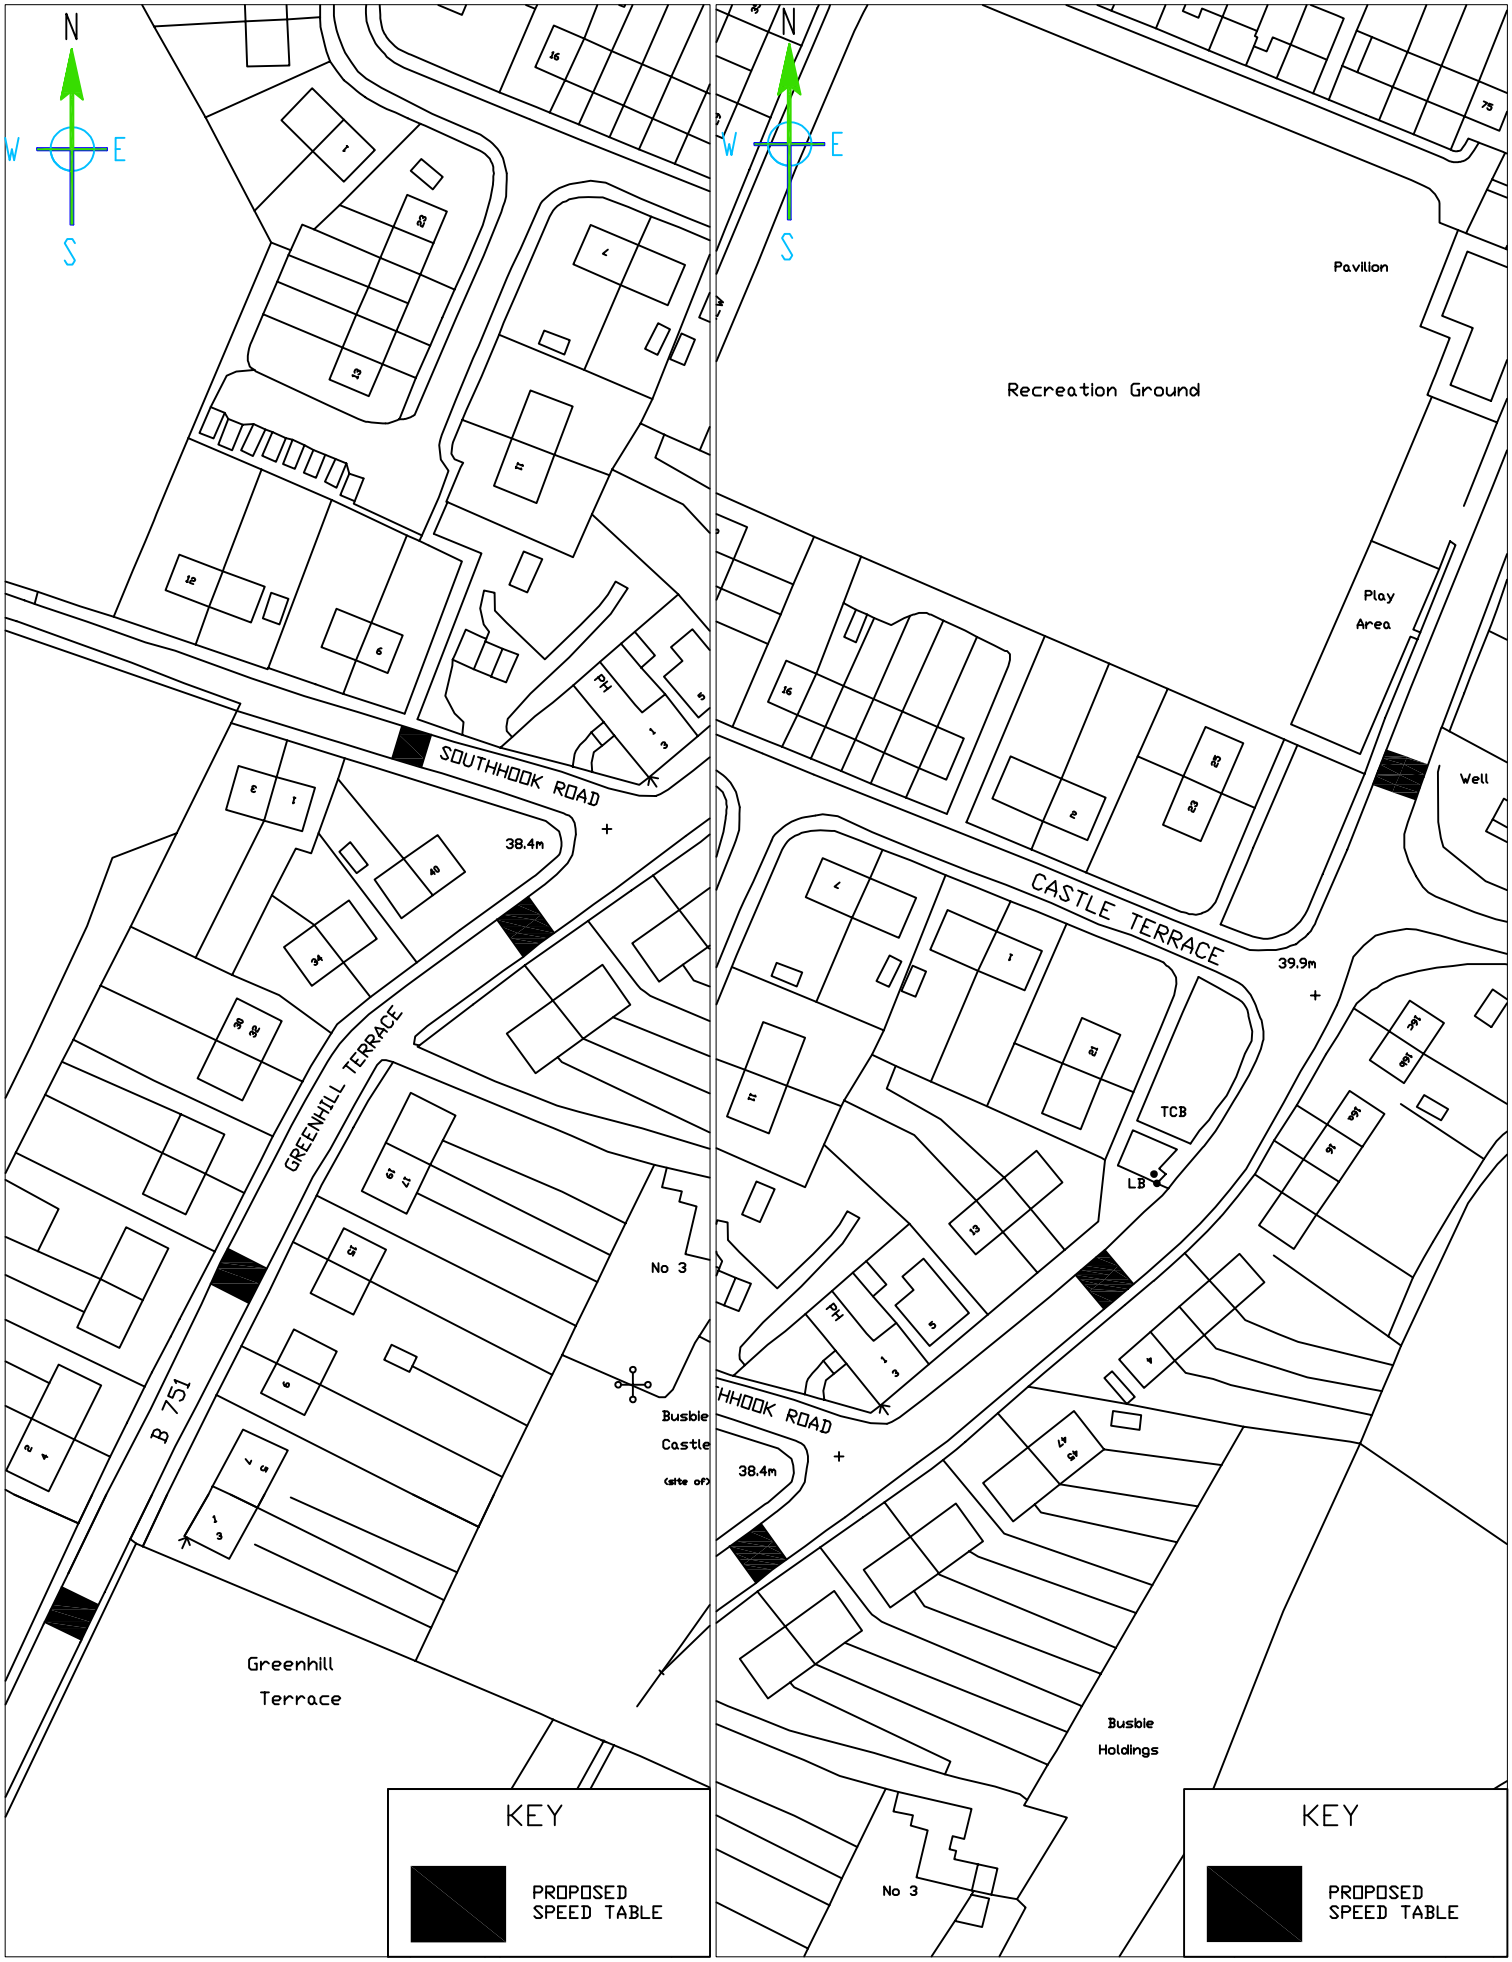

ANY PART OF THIS DRAWING WHICH IS BASED ON ORDNANCE SURVEY MATERIAL IS DONE SO WITH THE PERMISSION OF ORDNANCE SURVEY ON BEHALF OF HER MAJESTY'S STATIONERY OFFICE, CROWN COPYRIGHT. UNAUTHORISED REPRODUCTION INFRINGES CROWN COPYRIGHT AND MAY LEAD TO PROSECUTION OR CIVIL PROCEEDINGS. EAST AYRSHIRE COUNCIL 100023409, 2014.

Drawing Status | P | T | C | R

Installation of Speed Tables
Greenhill Terrace, Kilmaurs Road and Southhook Road
Knockentiber, East Ayrshire
Location Plan
Layout 1

Ayrshire Roads Alliance

Drg. No : BGA16

File No :

Scale : NTS

Revision

Head of Roads - Ayrshire Roads Alliance
The Opera House, 8 John Finnie Street Kilmarnock, KA1 1DD

STEWART TURNER BSc(Hons) MSc, CEng, MICE, MCIHT

Prep: BG | Chkd: | Date : July 19

ODS : 210 x 297 (A4)