EAST LOTHIAN COUNCIL : ROAD SERVICES

DRG. NO. ELOT00190-03

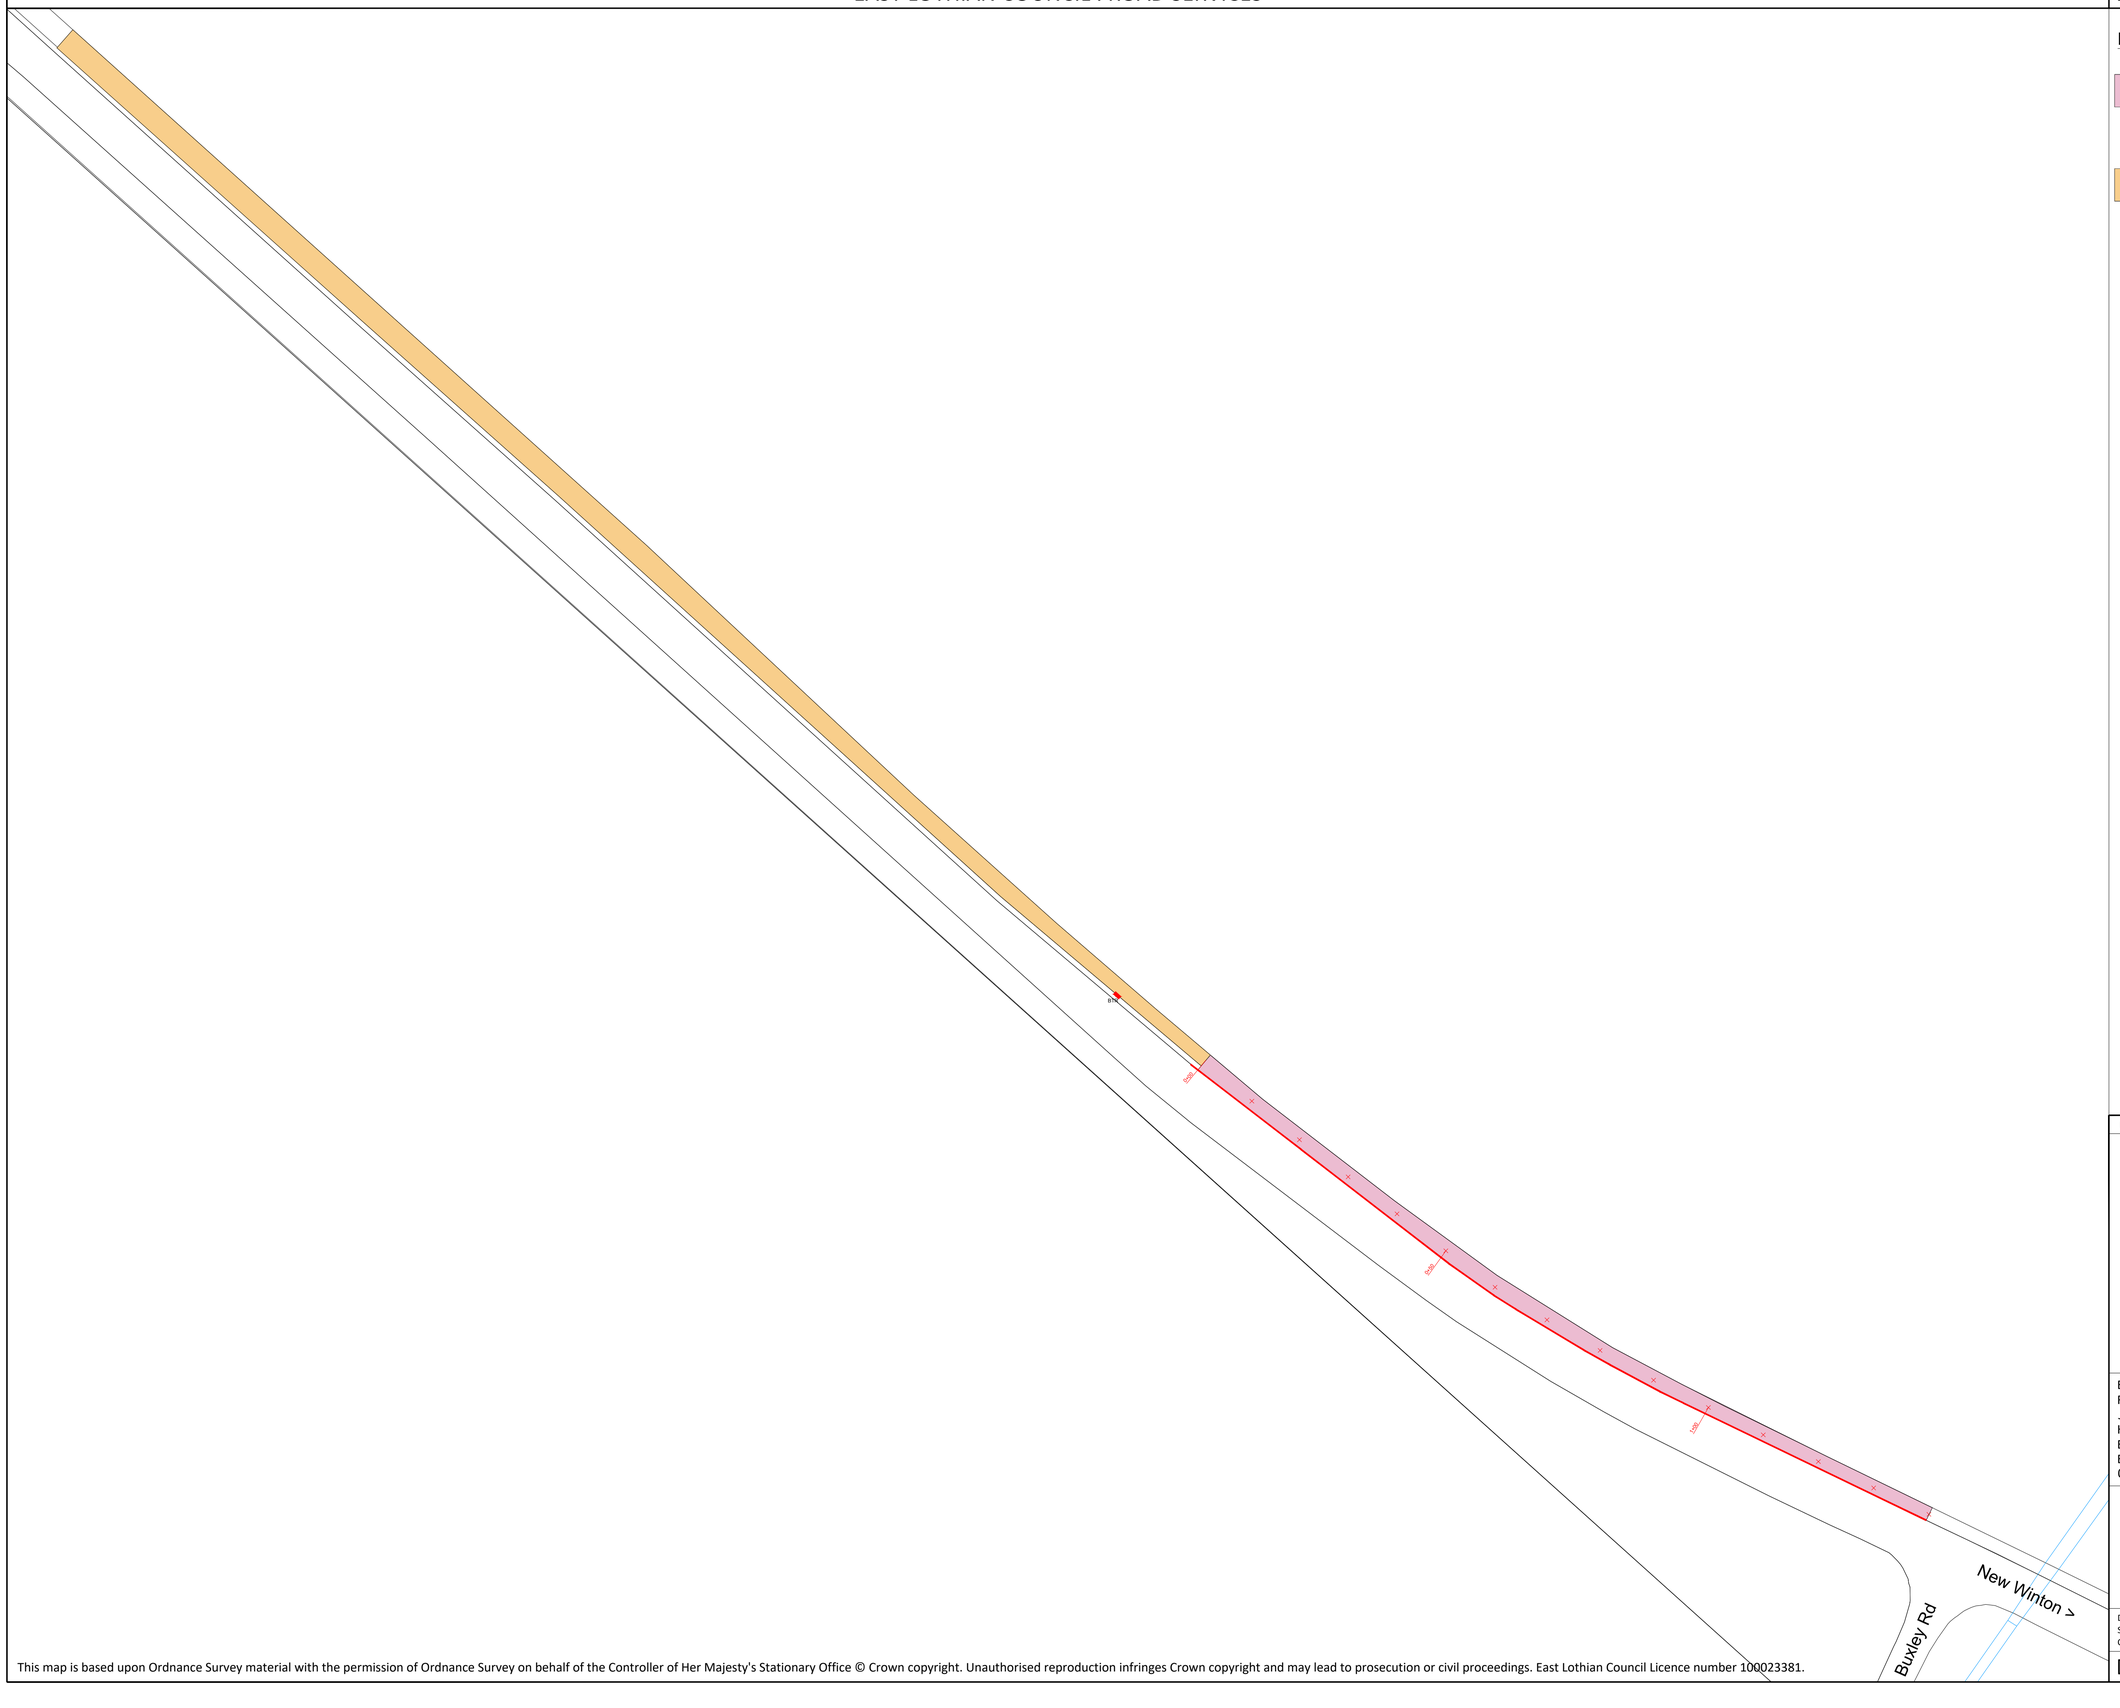

Legend

Area of footway reconstruction

Area of footway surfacing

REVISION	DETAILS	BY	DATE

East Lothian Council
Road Services
John Muir House
Haddington
East Lothian
EH41 3HA
01620 827827

East Lothian Council

B6355 Buxley Road to Tranent
Footway Reconstruction
Location Plan

Date: JAN 2022
Scale: 1/500 at A1 SIZE
Client: CR

Drawn by: GO
Checked by: GO
Drg status:

DRG. NO. ELOT00190-03

This map is based upon Ordnance Survey material with the permission of Ordnance Survey on behalf of the Controller of Her Majesty's Stationary Office © Crown copyright. Unauthorised reproduction infringes Crown copyright and may lead to prosecution or civil proceedings. East Lothian Council Licence number 100023381.