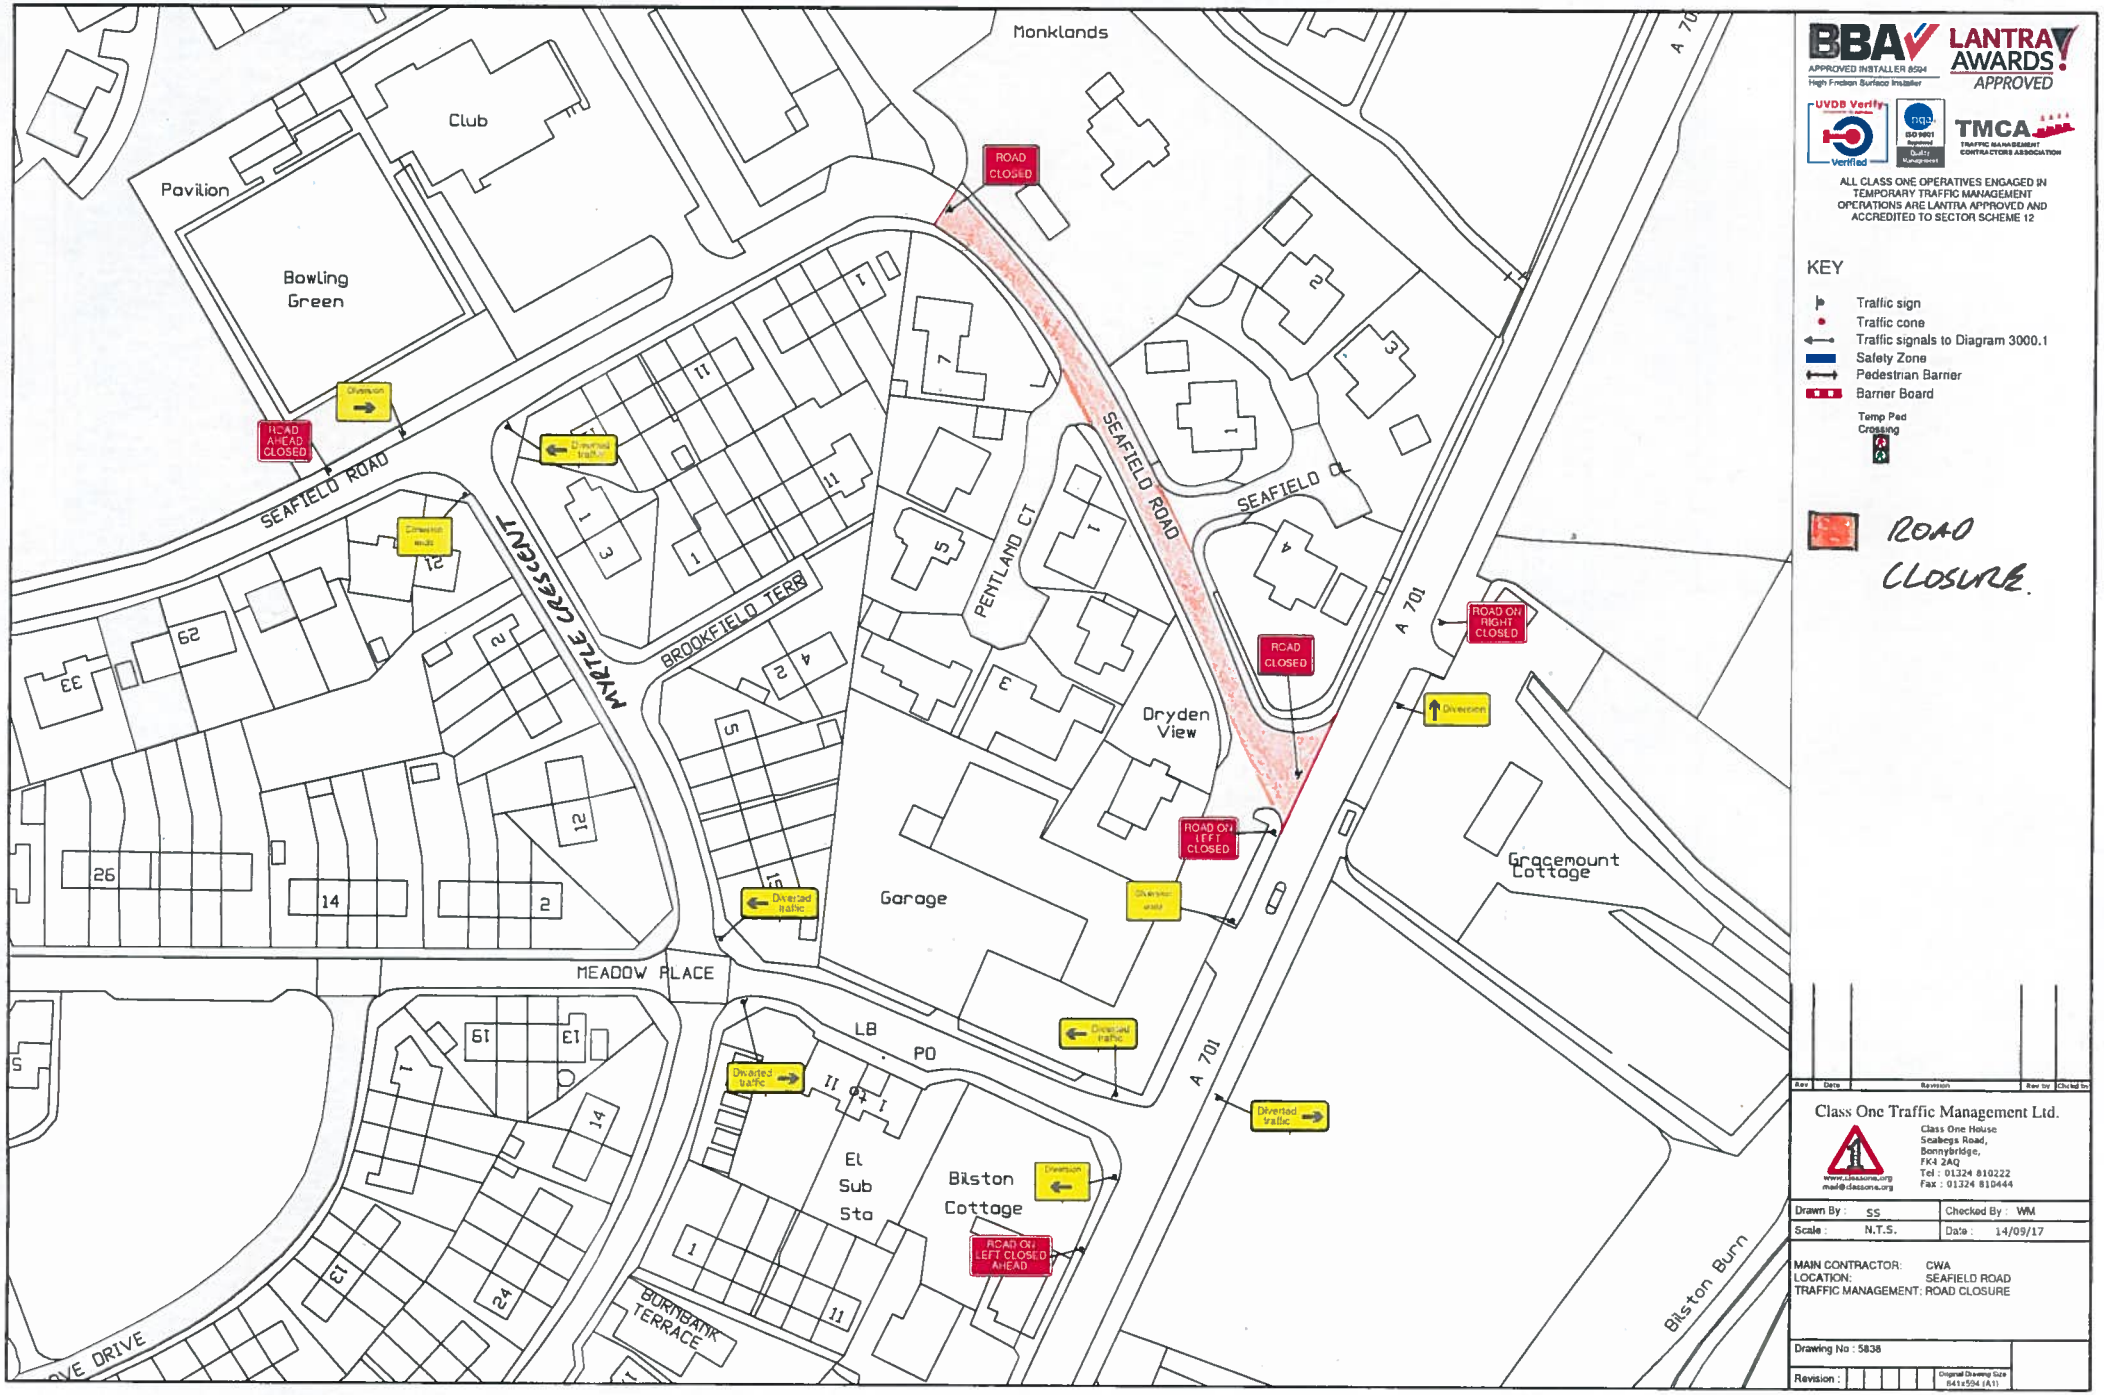

ALL CLASS ONE OPERATIVES ENGAGED IN TEMPORARY TRAFFIC MANAGEMENT OPERATIONS ARE LANTRA APPROVED AND ACCREDITED TO SECTOR SCHEME 12

KEY

- Traffic sign
- Traffic cone
- Traffic signals to Diagram 3000.1
- Safety Zone
- Pedestrian Barrier
- Barrier Board
- Temp Ped Crossing

ROAD CLOSURE.

Rev	Date	Revision	Rev by	Checked by

Class One Traffic Management Ltd.
Class One House
Seabegs Road,
Bonnybridge,
FK4 2AQ
Tel : 01324 810222
Fax : 01324 810444
www.classone.org
mail@classone.org

Drawn By : SS	Checked By : WM
Scale : N.T.S.	Date : 14/09/17

MAIN CONTRACTOR: CWA
LOCATION: SEAFIELD ROAD
TRAFFIC MANAGEMENT: ROAD CLOSURE

Drawing No : 5838

Revision :

Original Drawing Size 841x594 (A1)