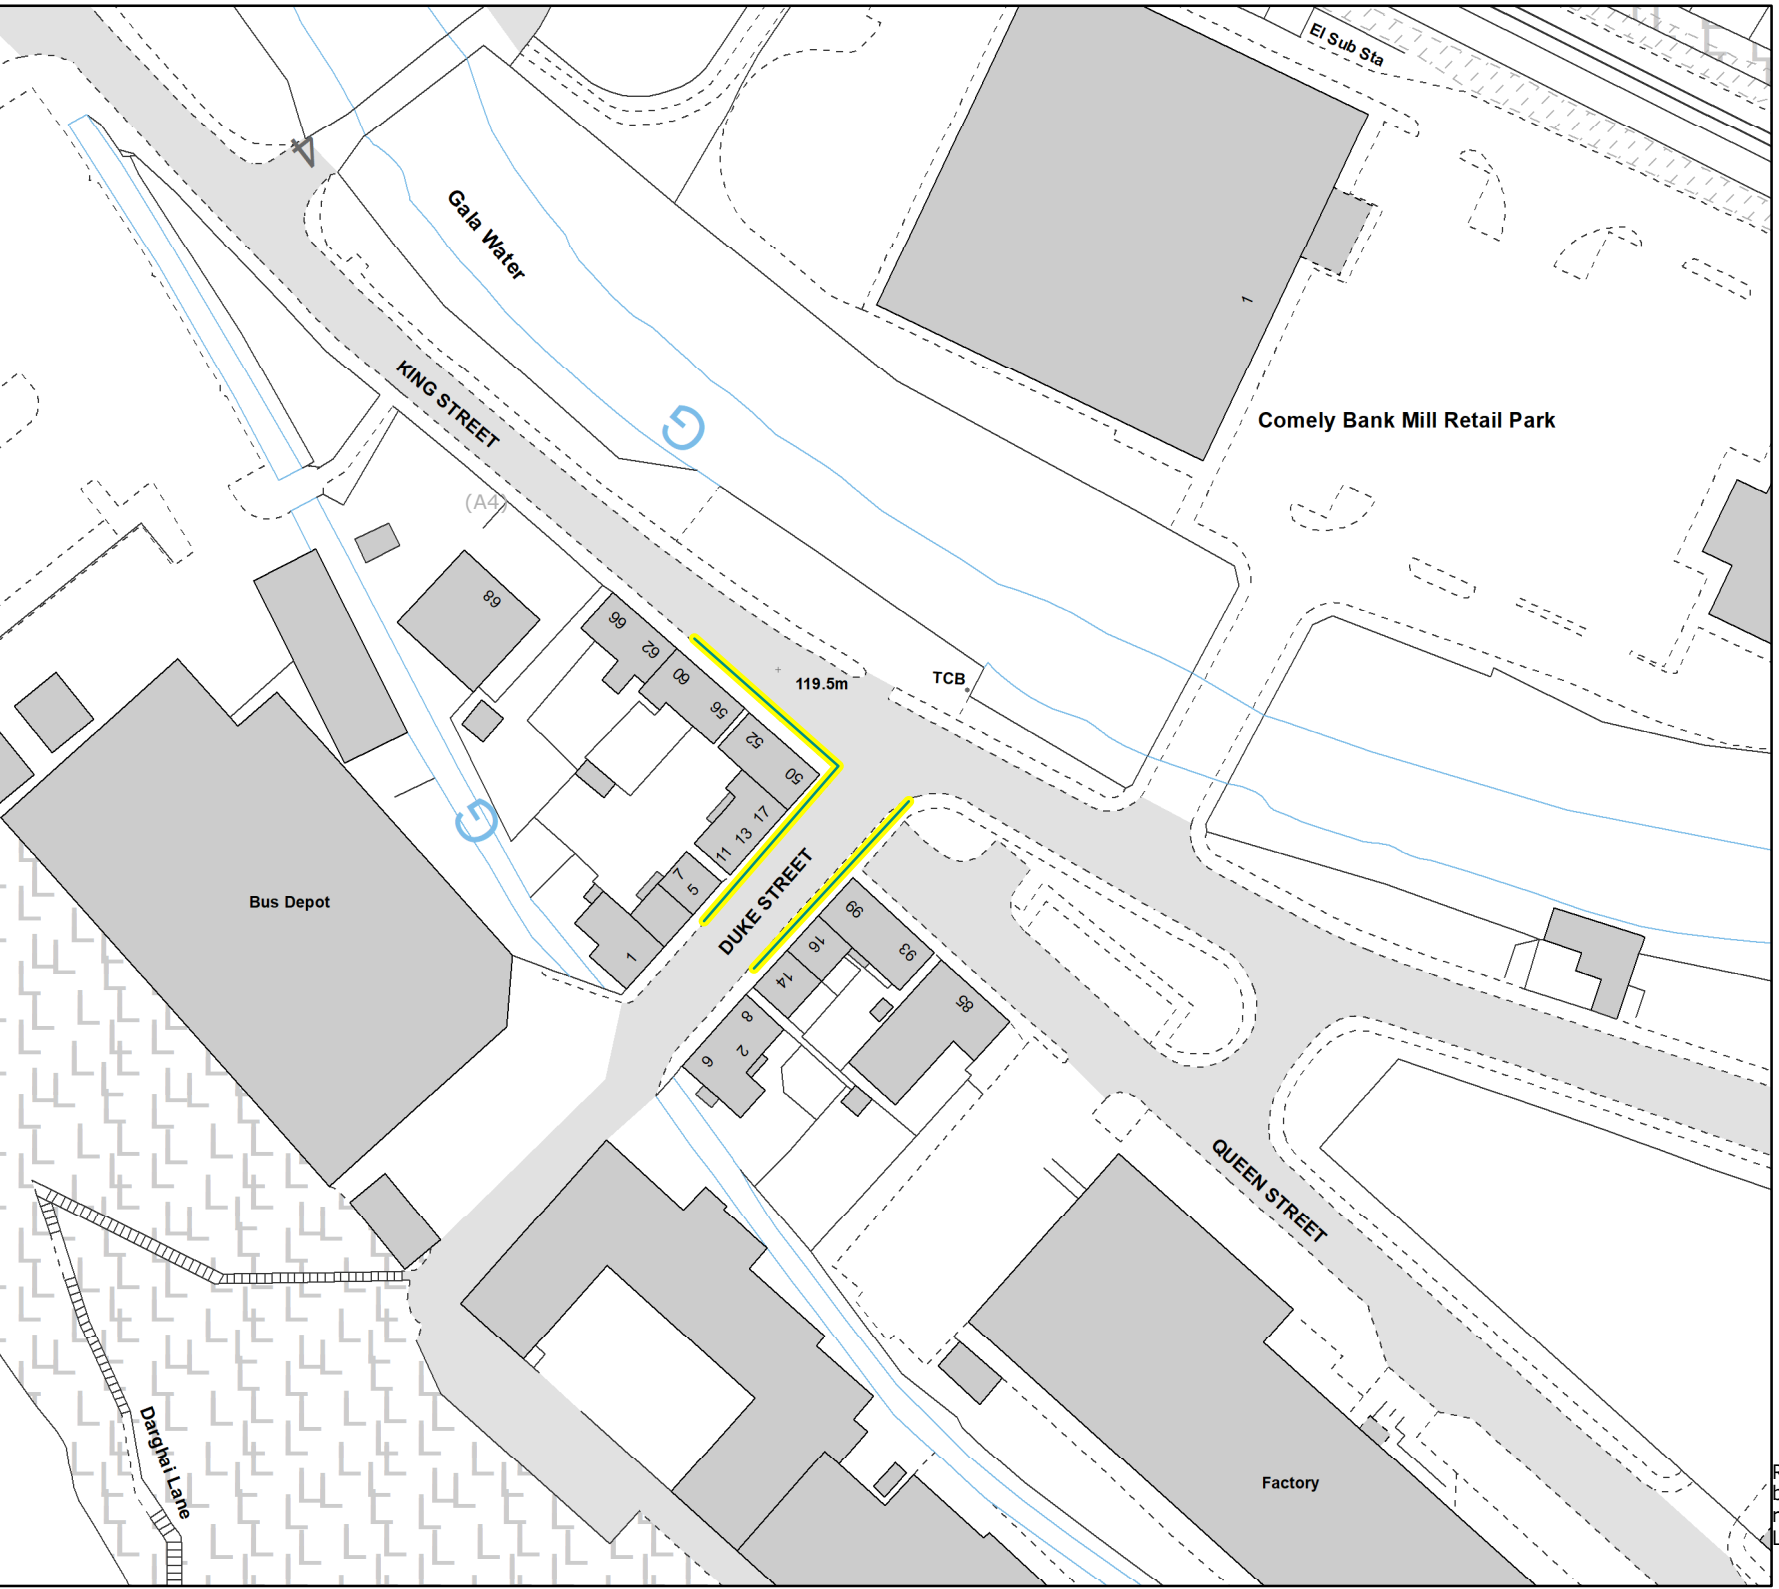

1:996

Scottish Borders COUNCIL

King Street Galashiels

No Waiting

Key:

No Waiting

Reproduced by permission of Ordnance Survey on behalf of HMSO. © Crown copyright and database right 2015. All rights reserved. Ordnance Survey Licence number 100023423.