TRO No. 310
SAC Reg. Panel 12/11/20
Additional Item A. Traffic Regulation Orders:-
Item (3), Minute 6.

SOUTH AYRSHIRE COUNCIL

(Various Roads, Dailly)

(20mph & 30mph Speed Limit)

(Amendments & Revocations)

Order 2022

Donald Gillies,
Director of Place,
South Ayrshire Council,
County Buildings,
Wellington Square,
Ayr KA7 1DR

SOUTH AYRSHIRE COUNCIL

(Various Roads, Dailly)
(20mph & 30mph Speed Limit)
(Amendments & Revocations) Order 2022

South Ayrshire Council in exercise of the powers conferred on it by Section 84 and Part IV of Schedule 9 of the Road Traffic Regulation Act 1984, as amended and all other enabling powers, and after consultation with the Chief Constable of Police Scotland in accordance with Part III of Schedule 9 to the1984 Act, hereby makes the following Order—

PART I
GENERAL

Citation and commencement

1. This Order may be cited as "South Ayrshire Council (Various Roads, Dailly) (20mph & 30mph Speed Limit) (Amendments & Revocations) Order 2022" and shall come into force on the 5th day of May 2022.

Interpretation

2. In this Order the following expressions have the meanings hereby assigned to them—

"Motor vehicle" unless the context otherwise requires, means a motor vehicle to include a mechanically propelled intended or adapted for use on the road;

"Schedule" means the Schedule's 1 to 3 annexed to this Order and which form part of this Order;

"The 1984 Act" means The Road Traffic Act 1984;

3. A reference in this Order to

(a) Any enactment or order is a reference to that enactment or order as amended by any subsequent enactment or order;

(b) A numbered Article or Schedule is a reference to the Article or Schedule bearing that number in this Order; and

(c) The Interpretation Act 1978 shall apply for the interpretation of this Order as it applies to an Act of Parliament.

PART II
SPEED LIMITS

Speed Limits

4. Save as provided in Article 6 it shall not be lawful for any person to drive a motor vehicle at a speed exceeding 20mph on the lengths of the roads specified in Schedule 1.

5. Save as provided in Article 6 it shall not be lawful for any person to drive a motor vehicle at a speed exceeding 30mph on the lengths of the roads specified in Schedule 2.

6. No speed limit imposed by this order applies to vehicles falling within regulation 3(4) of the Road Traffic Exemptions (Special Forces) (Variation and Amendment) Regulations 2011 when used in accordance with regulation 3(5) of those Regulations.

PART III
REVOCATIONS

Orders to be revoked

7. The Orders or parts thereof specified in Schedule 3 are hereby revoked.

Subscribed for and on behalf of South Ayrshire Council by Karen Boyd Briggs Service Lead – Legal and Licensing, and Proper Officer to the Council at Ayr on the **twenty-eighth** day of **April 2022**

Signature: …….

Witness signature: ……

Witness name: ……..

Place: ……

This is Schedule 1 referred to in the foregoing South Ayrshire Council (Various Roads, Dailly) (20mph & 30mph Speed Limit) (Amendments & Revocations) Order 2022.

SCHEDULE 1
20MPH SPEED LIMIT

Length of Road in the Area of South Ayrshire within the Village of **Dailly**		
		Plan Ref
1.	**B741 Bridge Street** - From the east side of the bridge deck of Dailly Bridge westwards for a distance of 68 metres.	1
2.	**C30 Eldinton Terrace** - From a point 52 metres north of the extended south kerbline of Linfern Road southwards for a distance of 761 metres or thereby.	1
3.	**Hazelwood Avenue** - For its entire length of 131 metres or thereby.	1
4.	**Hadyard Terrace** - For its entire length of 611 metres or thereby.	1
5.	**Church Crescent** - For its entire length of 185 metres or thereby.	1
6.	**Woodside** - For its entire length of 236 metres or thereby.	1
7.	**Wood Street** - For its entire length of 125 metres or thereby.	1
8.	**West End** - For its entire length of 91 metres or thereby.	1
9.	**Bridge Street** - For its entire length of 104 metres or thereby.	1
10.	**Main Street** - For its entire length of 747 metres or thereby.	1
11.	**Linfern Road** - For its entire length of 340 metres or thereby.	1
12.	**Greenhead Street** - For its entire length of 99 metres or thereby.	1
13.	**Back Road** - For its entire length of 466 metres or thereby.	1
14.	**The Loaning** - For its entire length of 256 metres or thereby.	1
16.	**Victory Crescent** - For its entire length of 454 metres or thereby.	1

This is Schedule 2 referred to in the foregoing South Ayrshire Council (Various Roads, Dailly) (20mph & 30mph Speed Limit) (Amendments & Revocations) Order 2022.

SCHEDULE 2
30MPH SPEED LIMIT

Length of Road in the Area of South Ayrshire within the Village of **Dailly**		
		Plan Ref
1.	**B741 Back Road** - From a point 52 metres north of the extended south kerbline of Linfern Road northwards for a distance of 111 metres or thereby.	1
2.	**B741 Bridge Street** - From a point 68 metres west of the east side of the bridge deck of Dailly Bridge westwards for a distance of 78 metres or thereby.	1
3.	**C30** - From a point 25 metres south of the extended south kerbline of Woodside southwards for a distance of 75 metres or thereby.	1

This is Schedule 3 referred to in the foregoing South Ayrshire Council (Various Roads, Dailly) (20mph & 30mph Speed Limit) (Amendments & Revocations) Order 2022.

SCHEDULE 3
ORDERS TO BE REVOKED OR AMENDED

Dailly Primary School, Dailly. 20 mph Speed Limit Order 2003

DAILLY

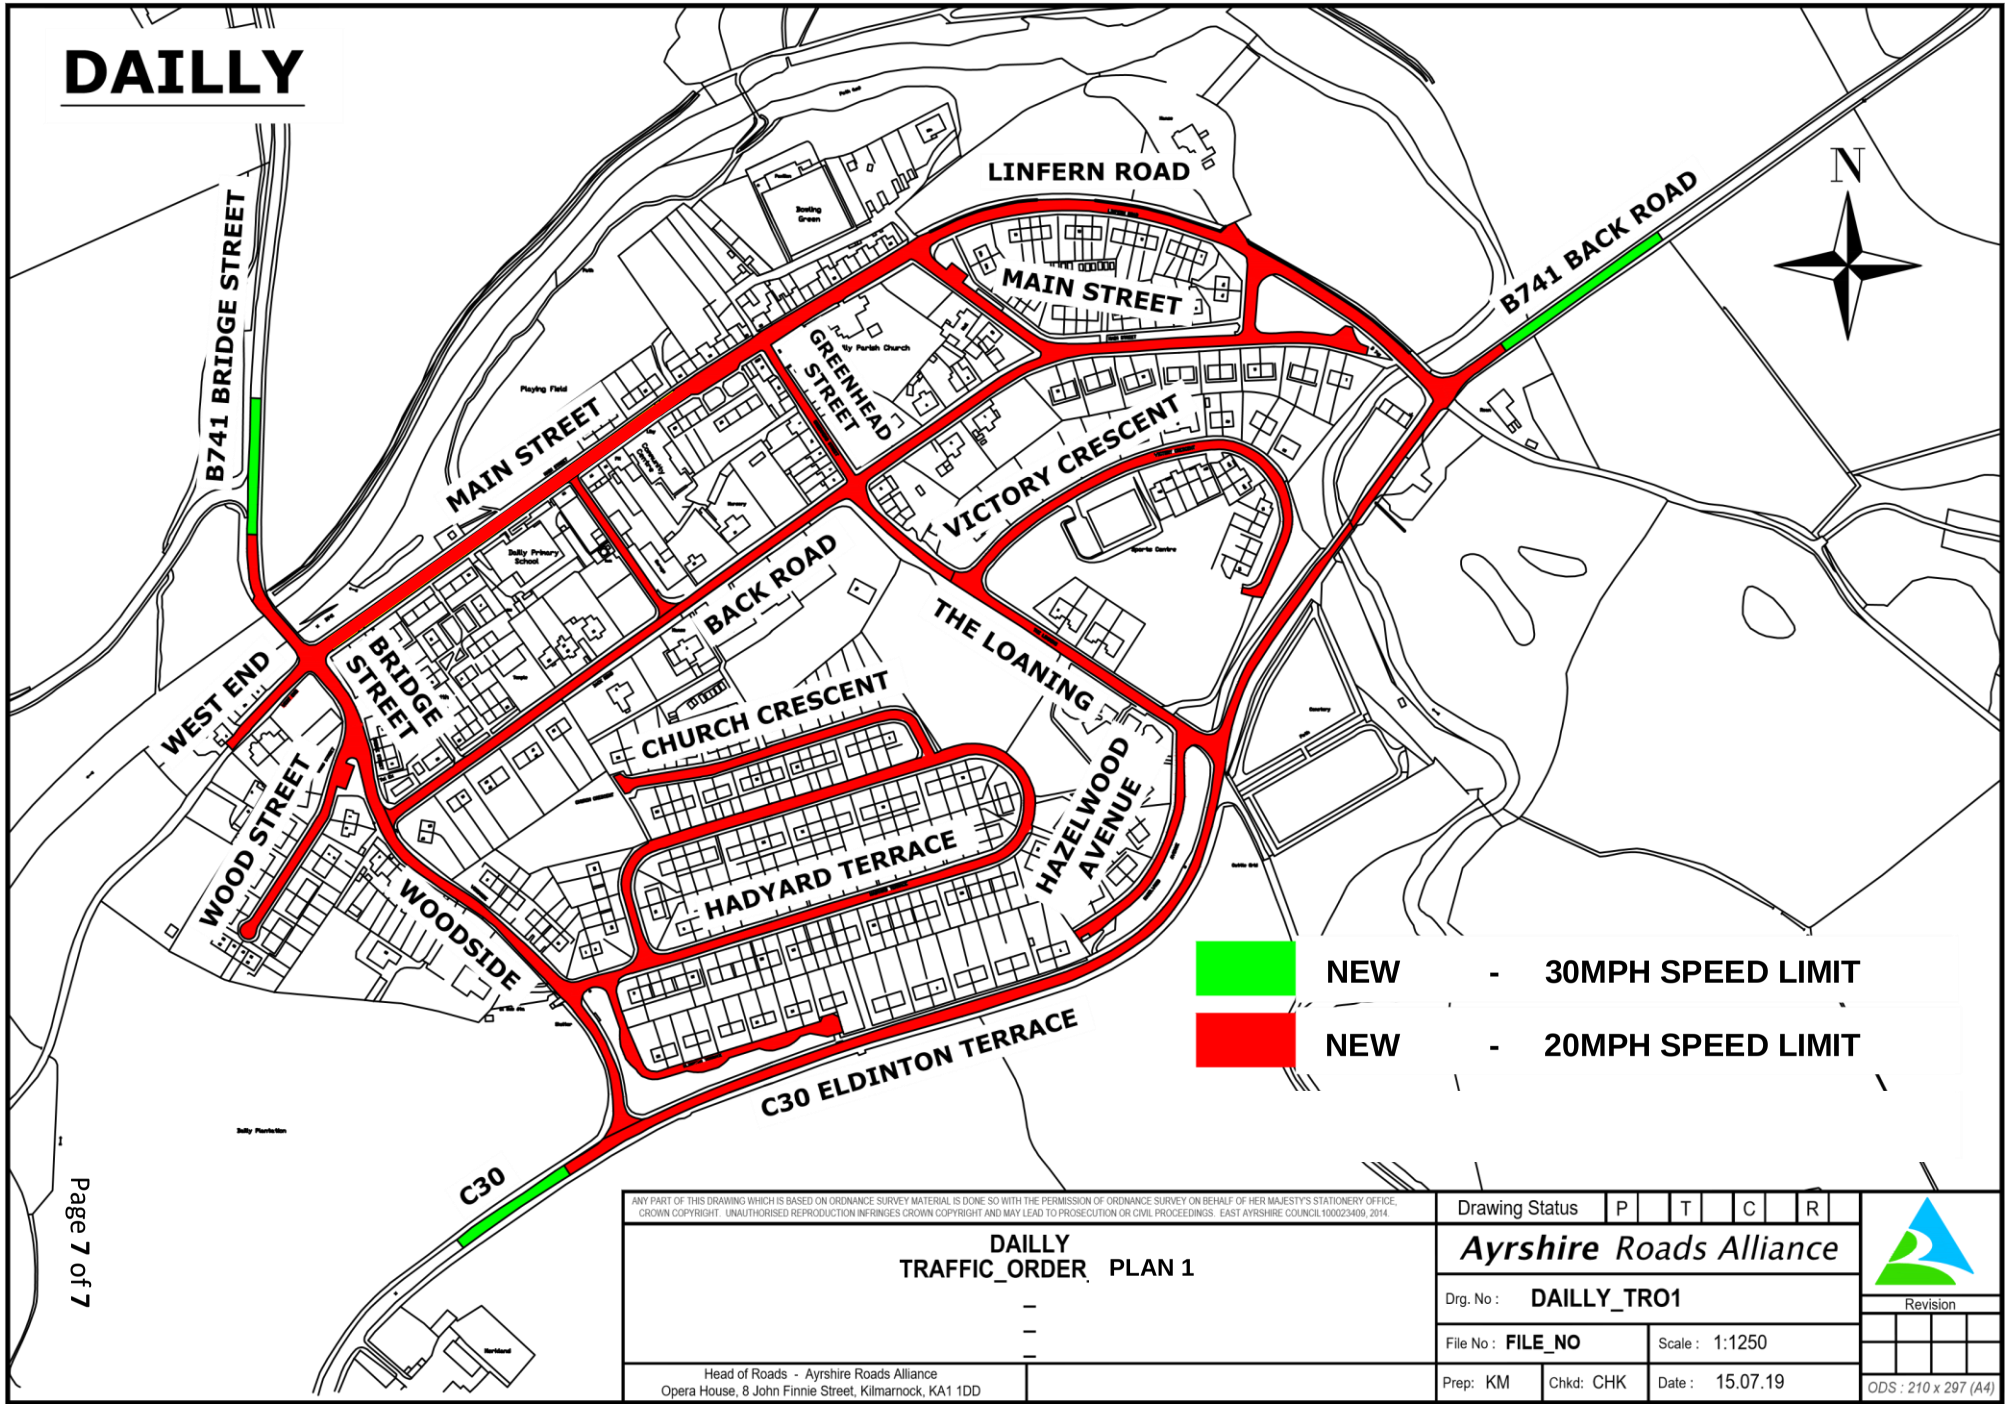

ANY PART OF THIS DRAWING WHICH IS BASED ON ORDNANCE SURVEY MATERIAL IS DONE SO WITH THE PERMISSION OF ORDNANCE SURVEY ON BEHALF OF HER MAJESTY'S STATIONERY OFFICE, CROWN COPYRIGHT. UNAUTHORISED REPRODUCTION INFRINGES CROWN COPYRIGHT AND MAY LEAD TO PROSECUTION OR CIVIL PROCEEDINGS. EAST AYRSHIRE COUNCIL 100023409, 2014.

DAILLY
TRAFFIC_ORDER PLAN 1

Head of Roads - Ayrshire Roads Alliance
Opera House, 8 John Finnie Street, Kilmarnock, KA1 1DD

Drawing Status P T C R

Ayrshire Roads Alliance

Drg. No : DAILLY_TRO1

File No : FILE_NO | Scale : 1:1250

Prep: KM | Chkd: CHK | Date : 15.07.19

Revision

ODS : 210 x 297 (A4)