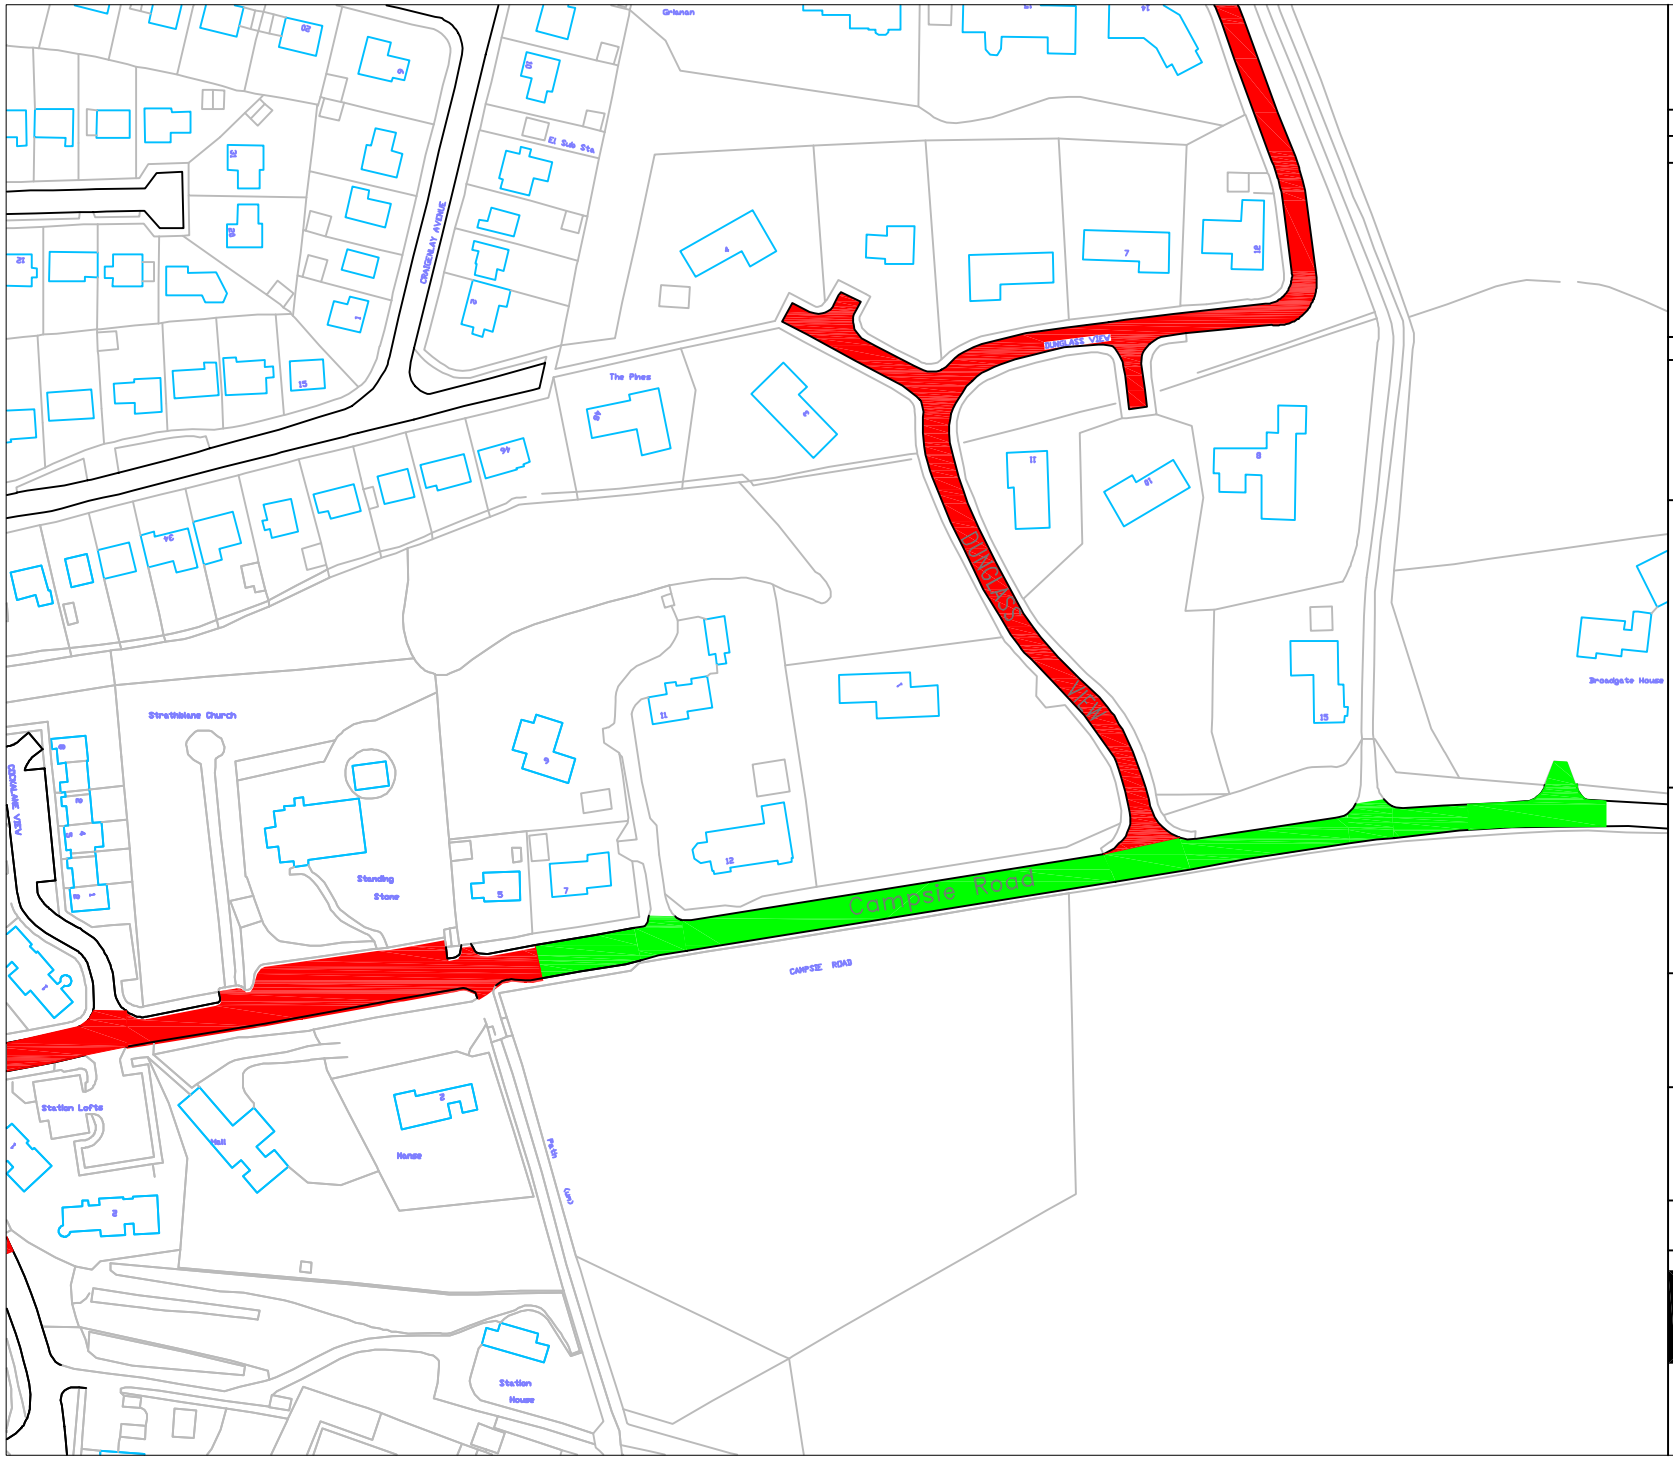

CONTRACT PERIOD REVISIONS and ISSUES

REVISION			
NO.	DATE	BY	CONTENTS

SPECIAL NOTES

No dimensions to be scaled from this drawing

All dimensions to be checked on site

This drawing to be read in conjunction with consultants, sub-contractors and suppliers' drawings

Extent of existing 30-mph speed limit

Extent of extended 30-mph speed limit

Stirling Council
Environment Services
Endrick House
Kerse Road
Stirling
FK7 7SN

PROJECT

A891, Strathblane

DRAWING

Extension to 30-mph Speed Limit

Date	Scale	Drawn	Checked
15-07-15	NTS	AMcG	JMcG

Drg No.	Rev.
A891-001-AMcG	

Job No.