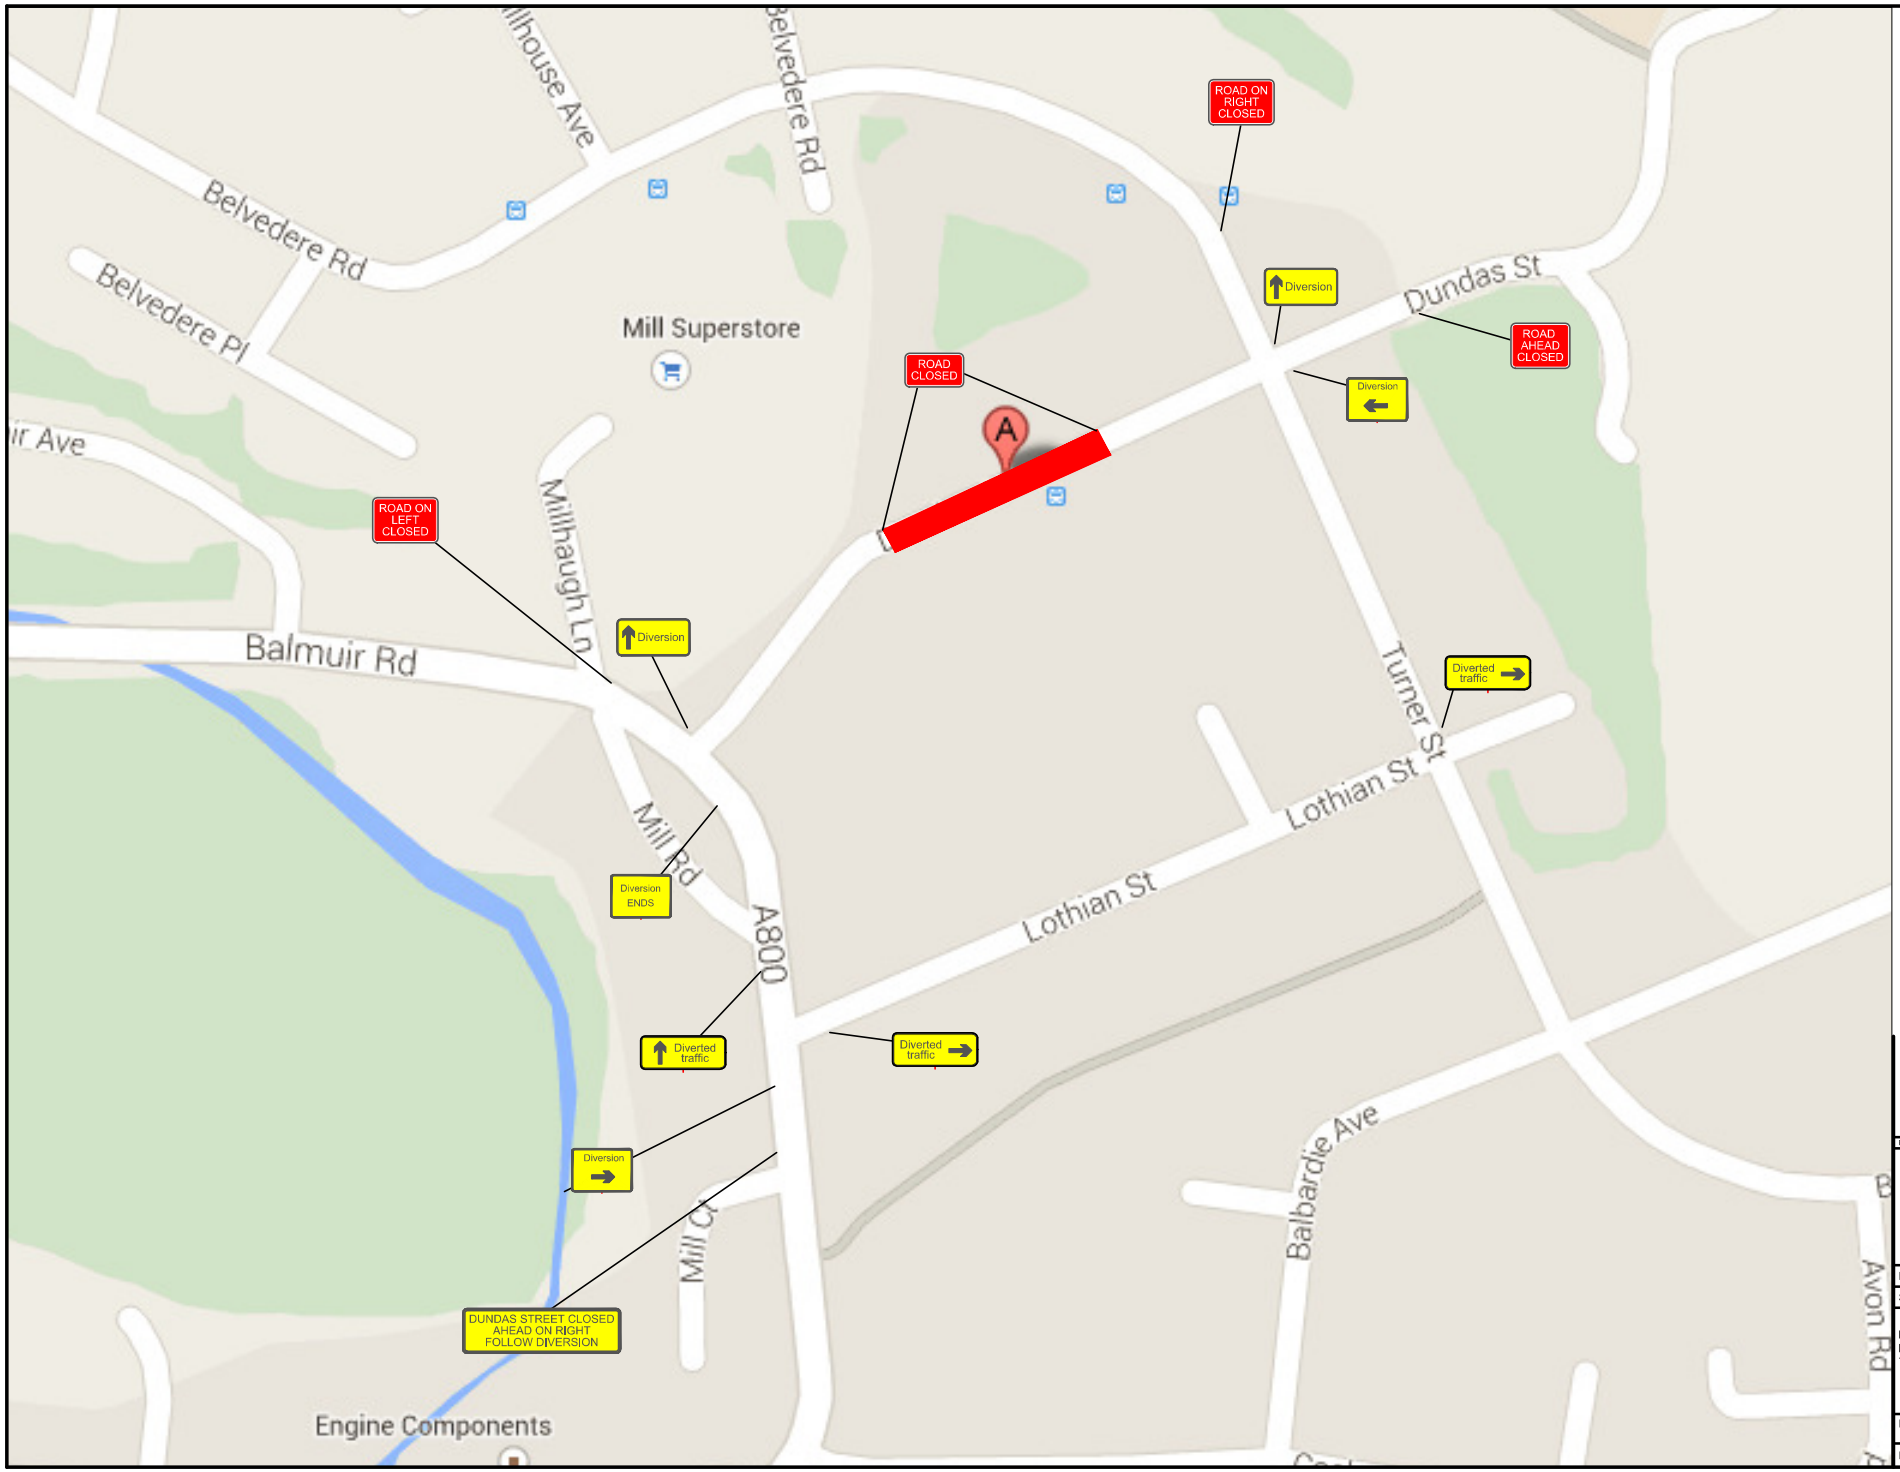

BBA APPROVED INSTALLER 8594
High Friction Surface Installer

LANTRA AWARDS APPROVED

UVDB Verify Verified

nqa ISO 9001 Registered Quality Management

TMCA TRAFFIC MANAGEMENT CONTRACTORS ASSOCIATION

ALL CLASS ONE OPERATIVES ENGAGED IN TEMPORARY TRAFFIC MANAGEMENT OPERATIONS ARE LANTRA APPROVED AND ACCREDITED TO SECTOR SCHEME 12

Rev	Date	Revision	Rev by	Chckd by

Class One Traffic Management Ltd.

www.classone.org
mail@classone.org

Class One House
Seabegs Road,
Bonnybridge,
FK4 2AQ
Tel : 01324 810222
Fax : 01324 810444

Drawn By : DC	Checked By : JC
Scale : N.T.S.	Date :14/04/2015

MAIN CONTRACTOR: KMG
LOCATION: DUNDAS STREET
TRAFFIC MANAGEMENT: ROAD CLOSURE & DIVERSION

Drawing No : 34628 TM01

Revision :

Original Drawing Size 841x594 (A1)